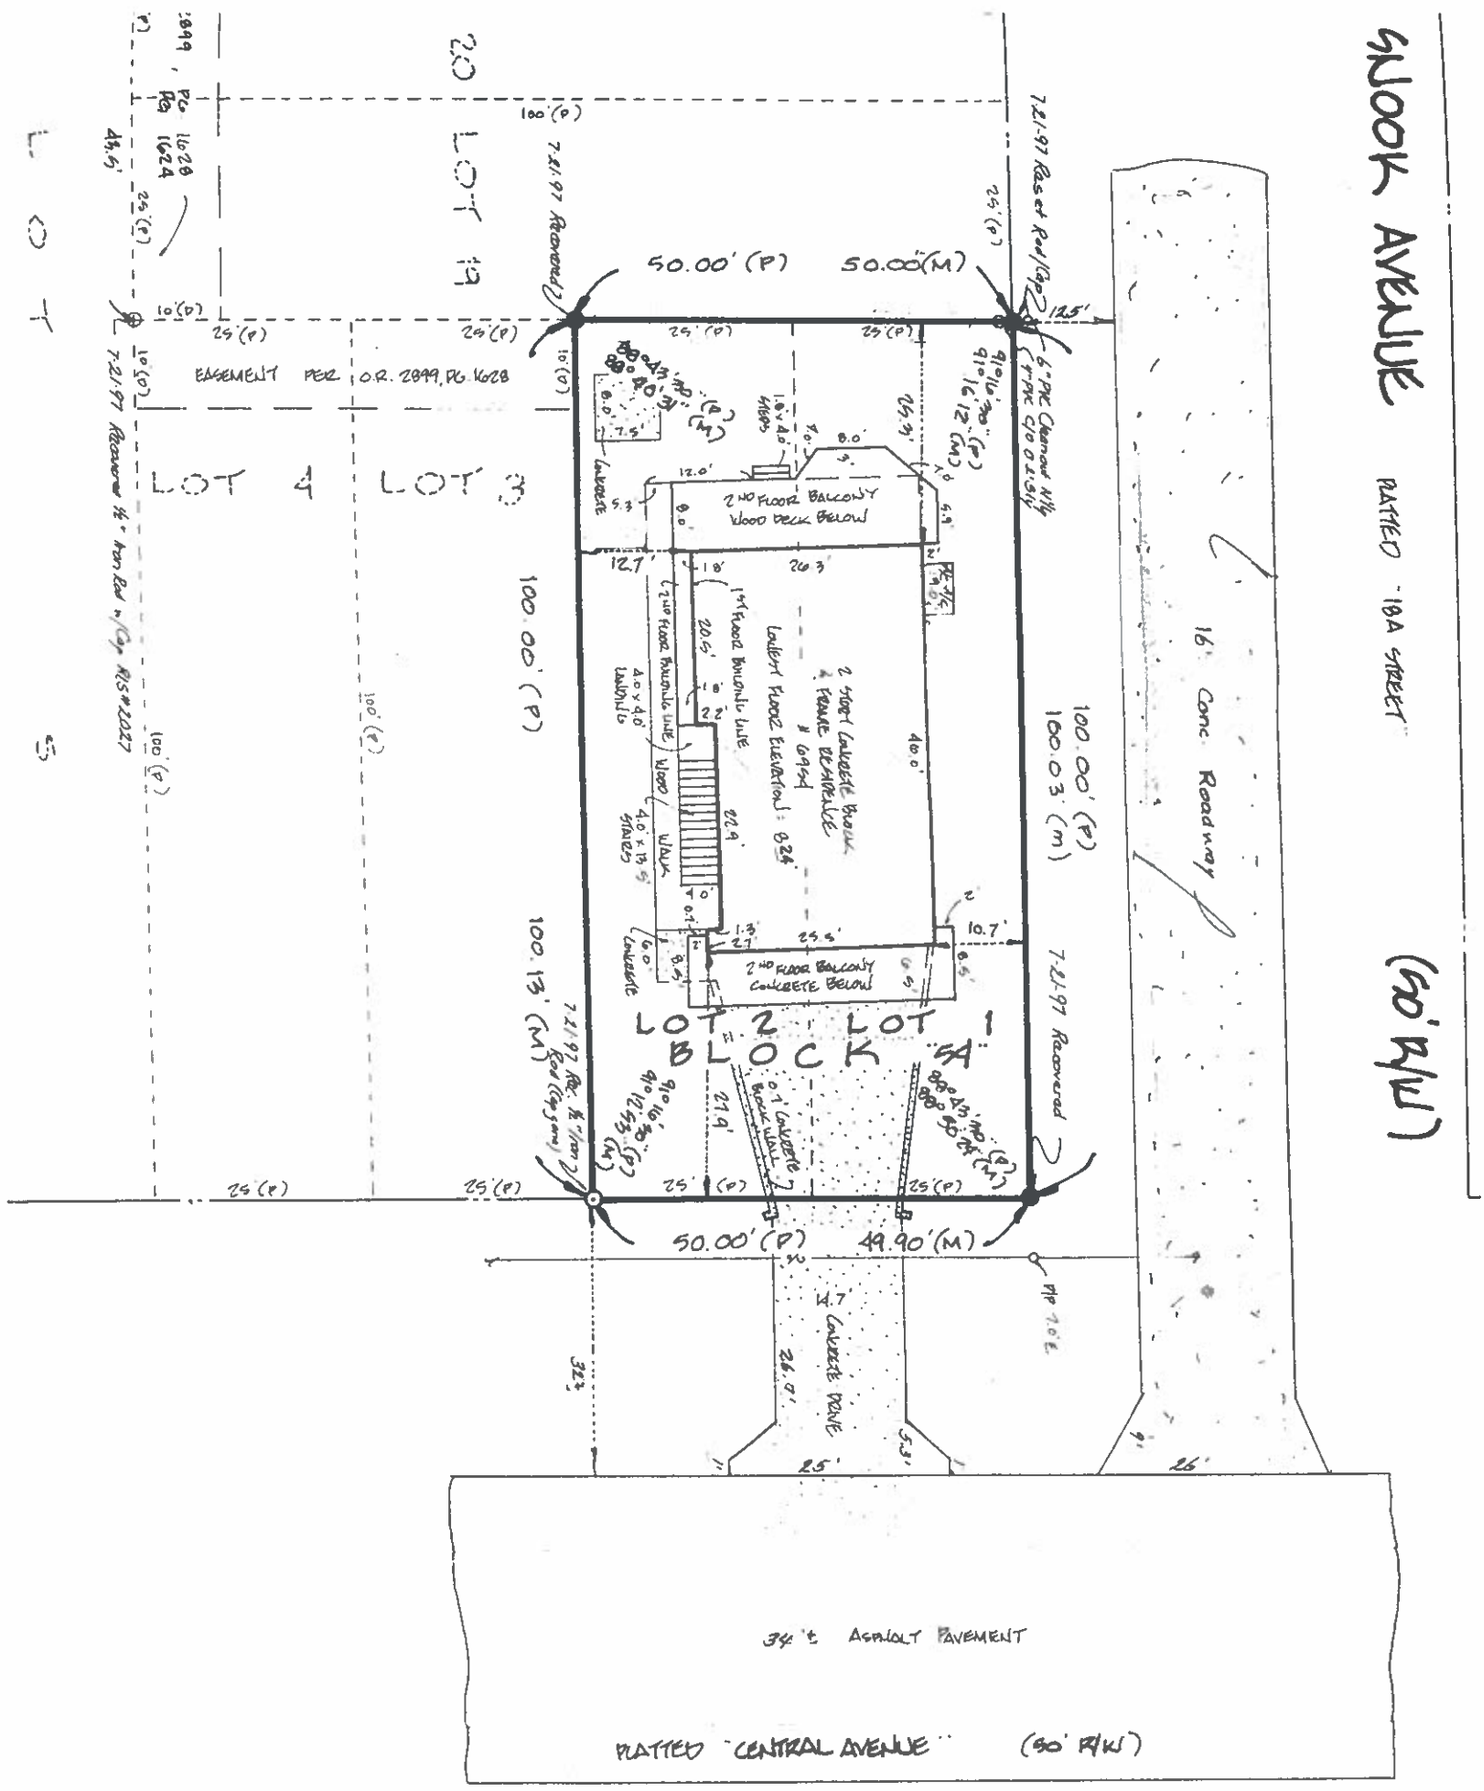
SUNOOK AVENUE
PLATTED "18A STREET"
(50' R/W)
16' Conc. Roadway
LOT 19
LOT 4
LOT 3
EASEMENT PER O.R. 2899, PG 1628
50.00' (P)
50.00' (M)
100.00' (P)
100.03' (M)
100.13' (M)
2ND FLOOR BALCONY WOOD DECK BELOW
2 STORY CONCRETE BLOCK & FRAME DEWELLING # 6954
LOWEST FLOOR ELEVATION = 8.24'
1ST FLOOR BALCONY LINE
2ND FLOOR BALCONY LINE
WOOD WALK
4.0 x 13.5' STAIRS
2ND FLOOR BALCONY CONCRETE BELOW
LOT 2 LOT 1
BLOCK "54"
CONCRETE BLOCK WALL
14.7' CONCRETE DRIVE
49.90' (M)
34' ± ASPHALT PAVEMENT
PLATTED "CENTRAL AVENUE" (50' R/W)
TURTLEMOUND ROAD - COUNTY ROAD A1A (100' R/W)